# ELEVATION AND PLAN OF DAM ON COTTONWOOD CREEK.

Tp 18 – R 22 – W. of 2 Mn.

## ELEVATION OF DAM.

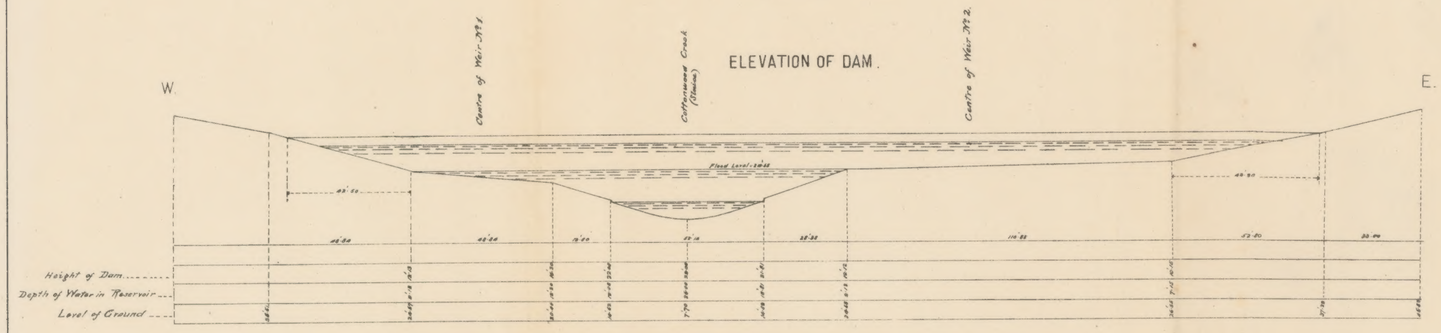


## PLAN.

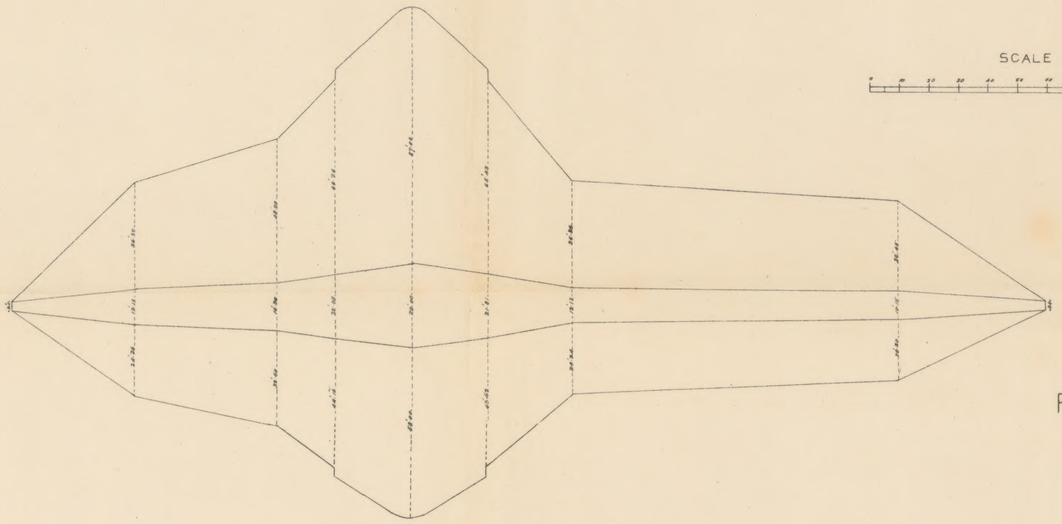

SCALE

 


# CANADIAN IRRIGATION SURVEYS.

SUB-PARTY No 2 - 1897.

## PLAN OF PROPOSED RESERVOIR ON COTTONWOOD CREEK

Tp 18 – R 22 – W. of 2 Mn.

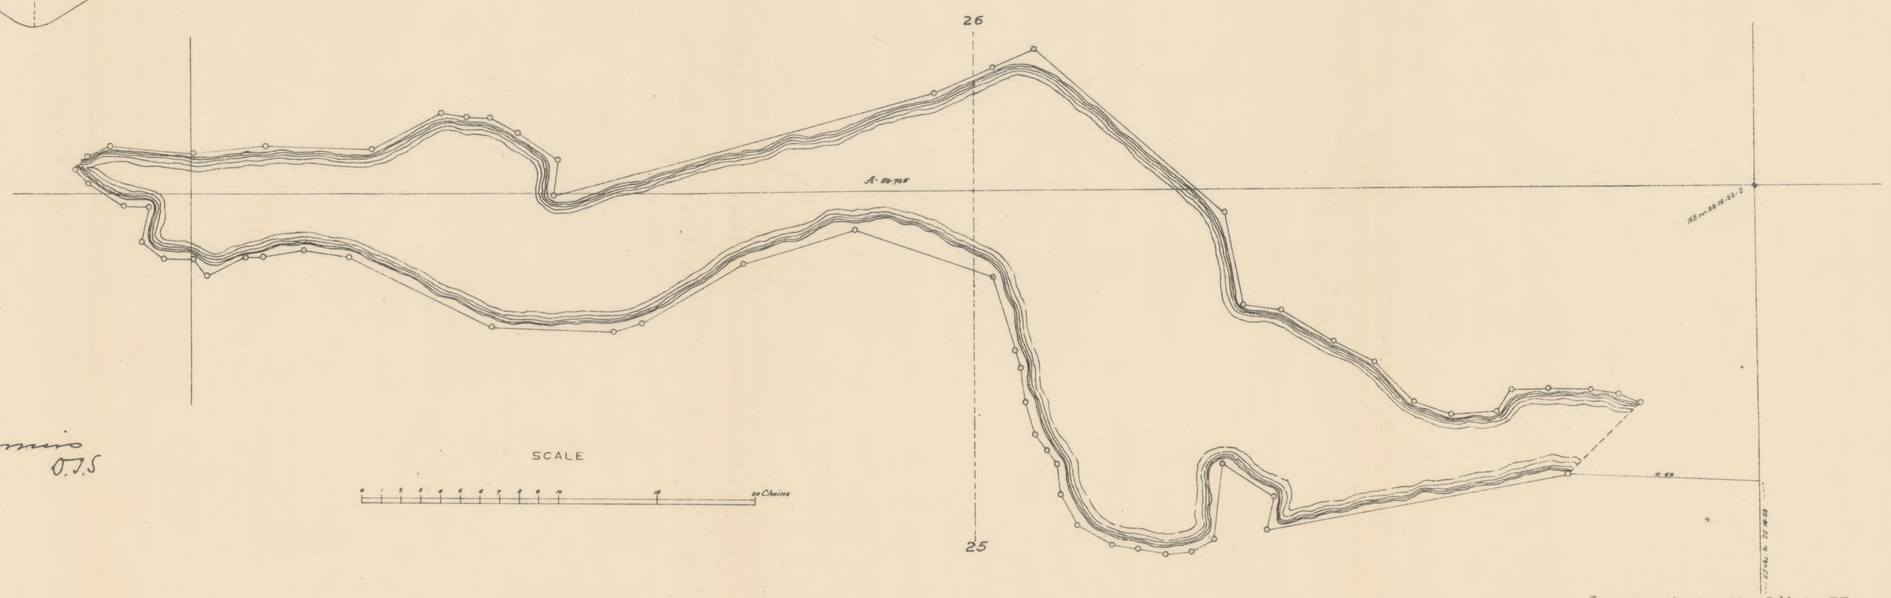


J. Dennis O.L.S
3/1/98

SCALE




Surveys and plans by O Yorke CE

MAP COLLECTION
UNIVERSITY OF ALBERTA
EDMONTON, ALBERTA
CANADA

Saskatchewan J-14 [sheet 1] (1898) [Arch.]